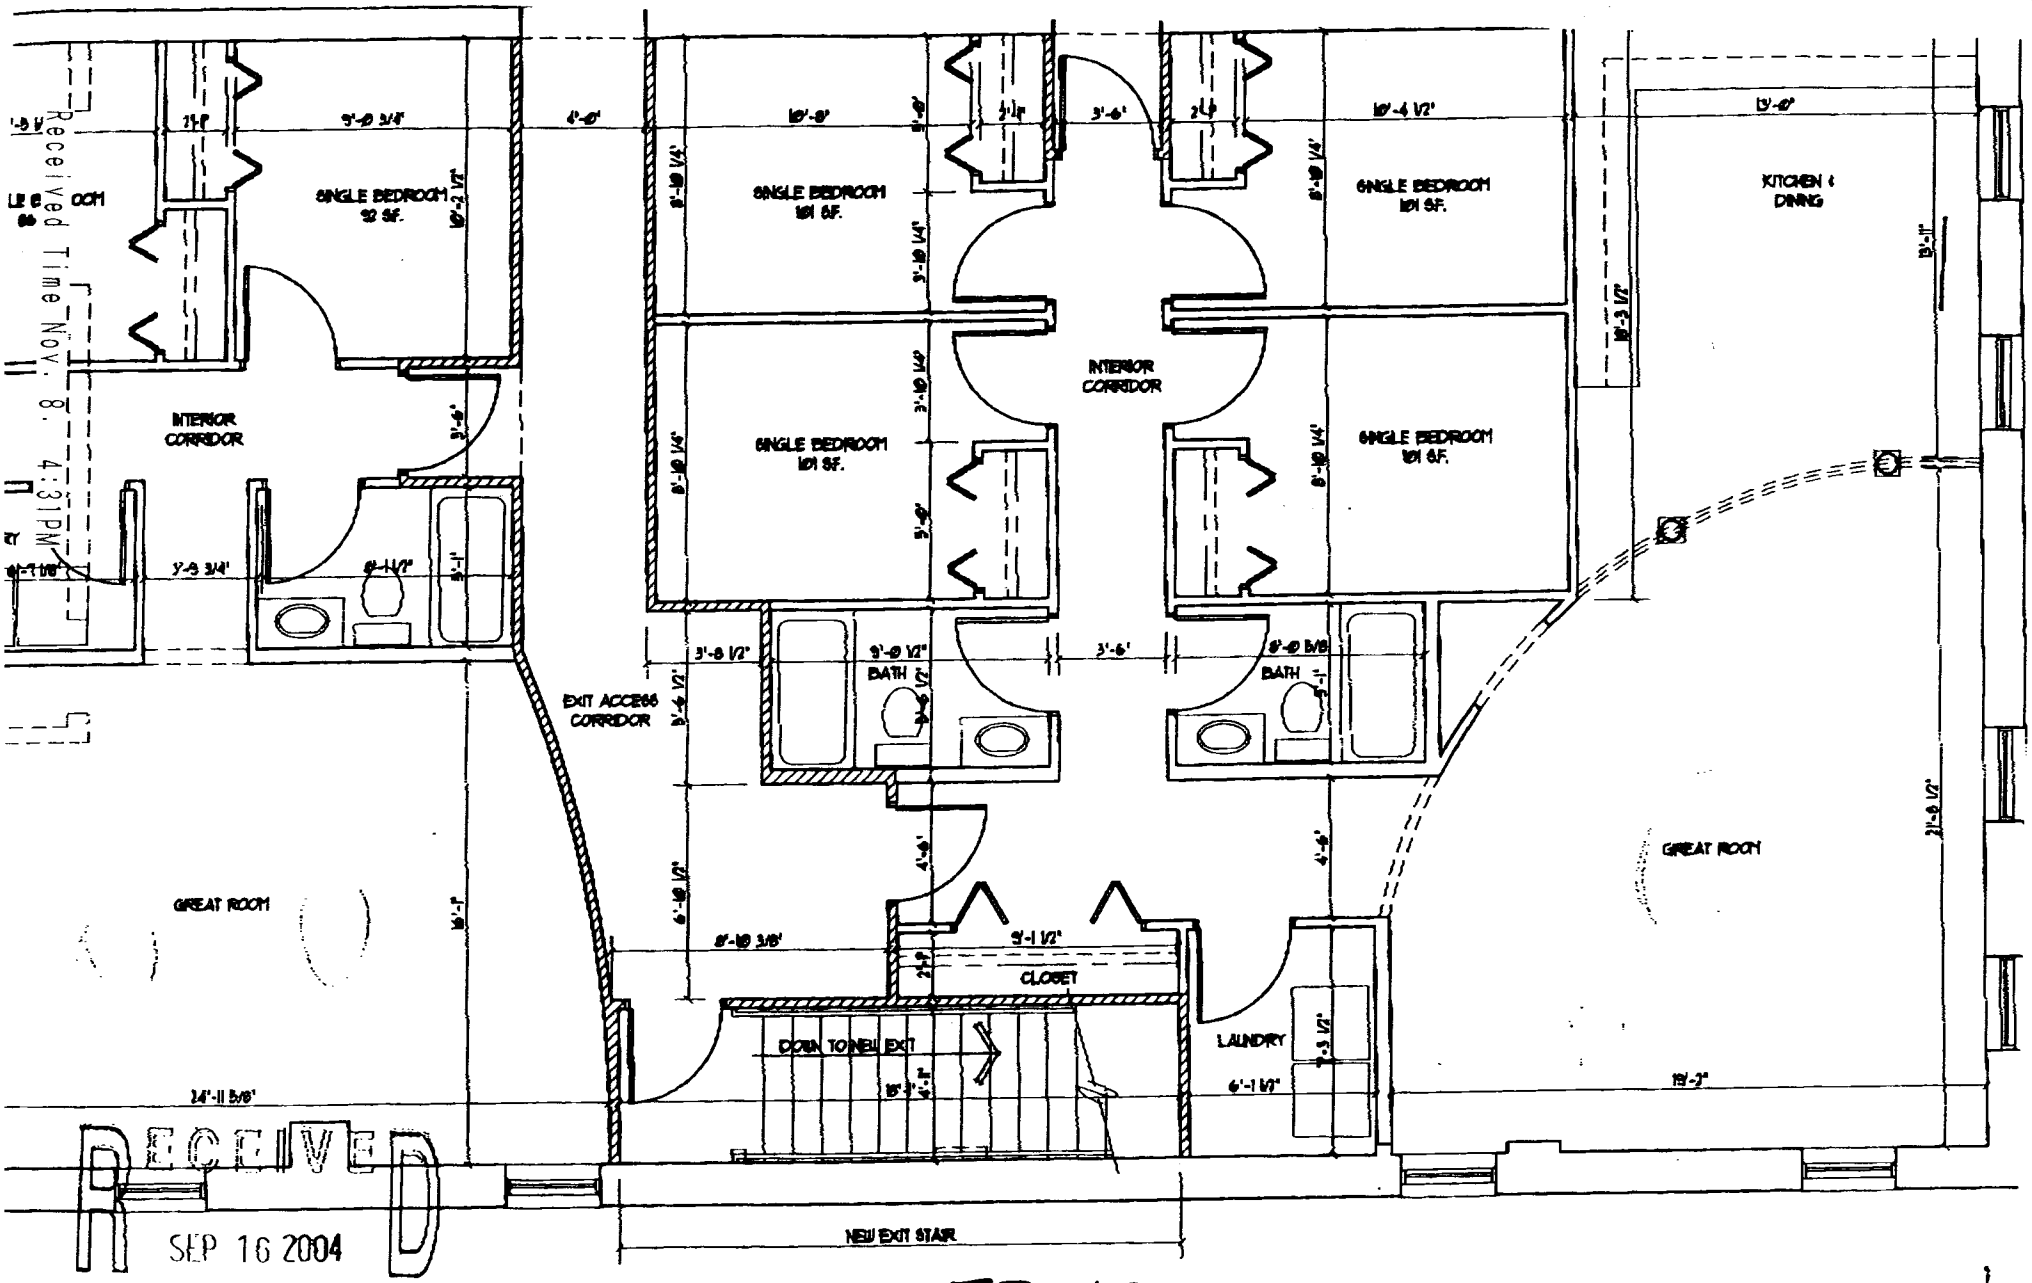

Received Time Nov. 8. 4:31PM

RECEIVED
SEP 16 2004
CITY OF OXFORD

5 B N. BEECH ST.